For exact location download the Highways Toolbox from Google Play store.

ANDROID APP ON Google play

What3words/// submit.labels.occur

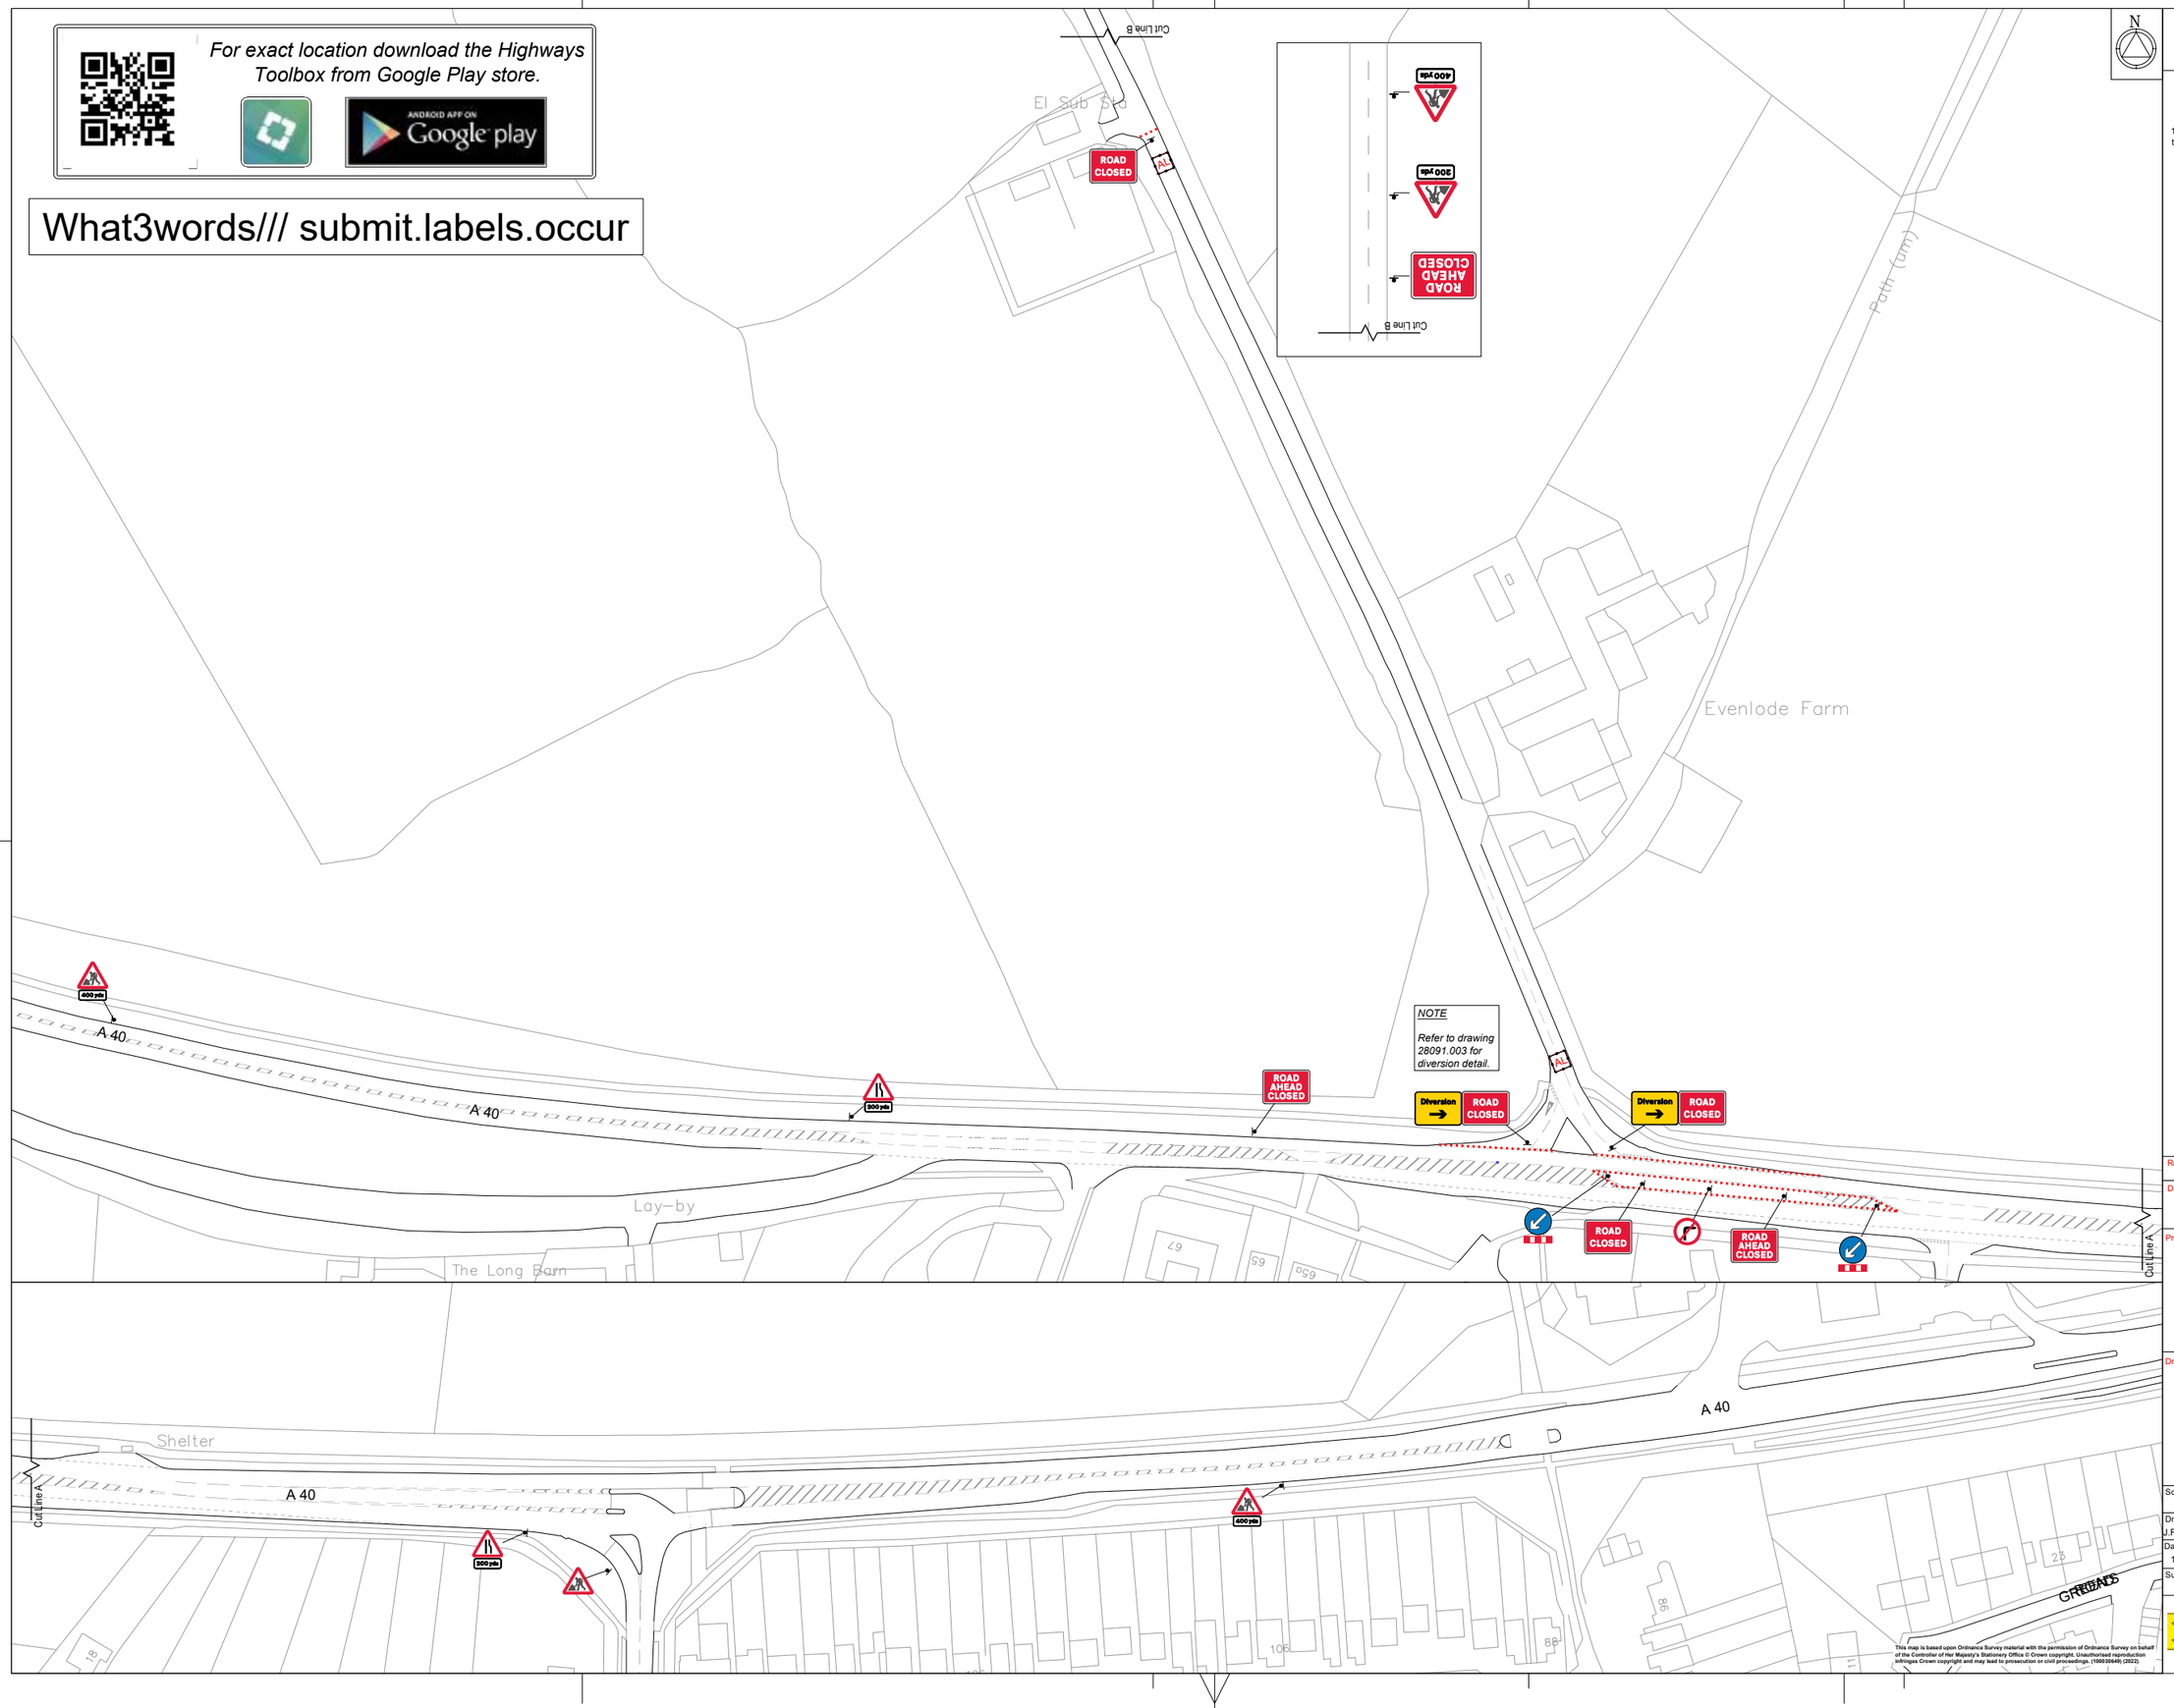

THIS DRAWING MAY BE USED ONLY FOR THE PURPOSE INTENDED AND ONLY WRITTEN DIMENSIONS SHALL BE USED

NOTES

1. Sign locations are indicative only and exact locations need to be determined on site

NOTES

1. All traffic signs shall comply with Chapter 8 of the Traffic Signs Manual
2. Maximum distance between any two temporary traffic signals to be 240m. Minimum distance between any two temporary traffic signals to be 30m.
3. Temporary traffic signals shall not occur within 150m of an existing level crossing, Pelican crossing or signalised junction without the consent of the Engineer. The Engineer shall consult with the authority responsible for any of these types of facility prior to traffic management being installed in adjacent areas.
4. Coning shall be installed at 45° to the edge of carriageway, as generally indicated.
5. Cable crossing protectors and P701/P7013 signs shall be provided whenever control cables cross a section of carriageway open to traffic.
6. The signal control mechanism shall normally be placed in a location from which it is possible to view all approaches to the site.
7. Duplicate primary signal to be installed as instructed.
8. Lane width past the works to be 3.7m maximum, 3.25m desirable minimum, 3.0m absolute minimum.

KEY

- Cone
- Sign
- AL — Air lock system to be implemented.

DETAIL B

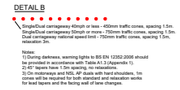

Single/Dual carriageway 40mph or less - 450mm traffic cones, spacing 1.5m.
Single/Dual carriageway 50mph or more - 750mm traffic cones, spacing 1.5m.
Dual carriageway national speed limit - 750mm traffic cones, spacing 1.5m, relaxation 3m.

Notes:
1)During darkness, warning lights to BS EN 12352:2006 should be provided in accordance with Table A1.3 (Appendix 1).
2) 45° tapers have 1.5m spacing, no relaxations.
3) On motorways and NSL 40° duals with hard shoulders, 1m cones will be required for both standard and relaxation works for lead tapers and the facing wall of lane changes.

DETAIL C1

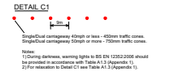

Single/Dual carriageway 40mph or less - 450mm traffic cones.
Single/Dual carriageway 50mph or more - 750mm traffic cones.

Notes:
1)During darkness, warning lights to BS EN 12352:2006 should be provided in accordance with Table A1.3 (Appendix 1).
2)For relaxation to Detail C1 see Table A1.3 (Appendix 1).

DRAFT

Revision Details	By / Chk	Date	Suffix

Drawing Number
28091.002

Project Title
A40 Cuckoo Lane
Witney

Drawing Title
Road closure
& Diversion

Scale at A1:
NTS

Drawn & Checked:
J.REYNOLDS

Approved By:
M.FENNER

Date:
10/06/22

Suitability:
FOR CONSTRUCTION

CHEVRON

This map is based upon Ordnance Survey material with the permission of Ordnance Survey on behalf of the Controller of Her Majesty's Stationery Office © Crown copyright. Unauthorised reproduction infringes Crown copyright and may lead to prosecution or civil proceedings. (100030649) (2022).